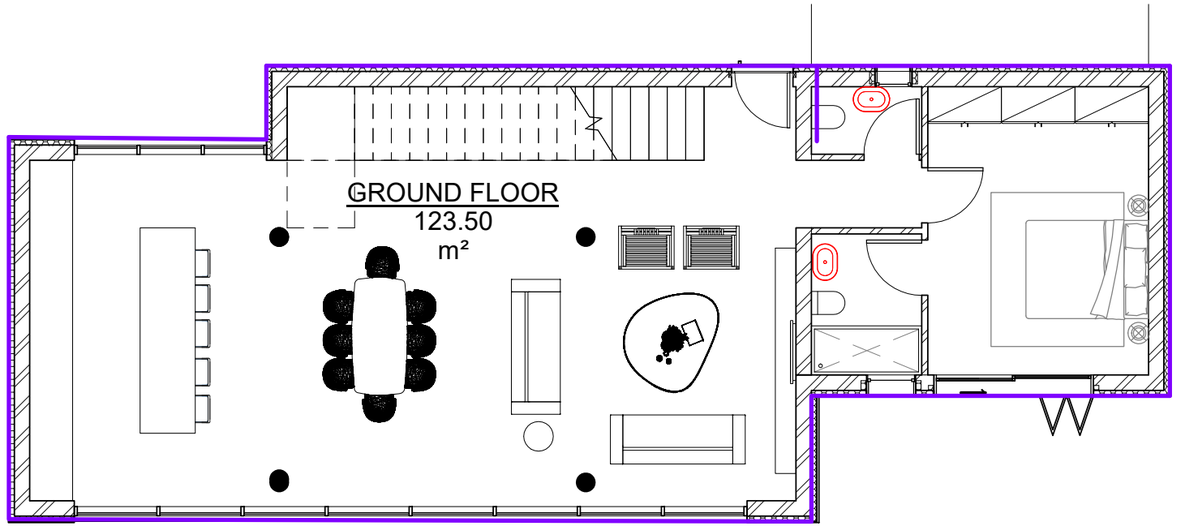

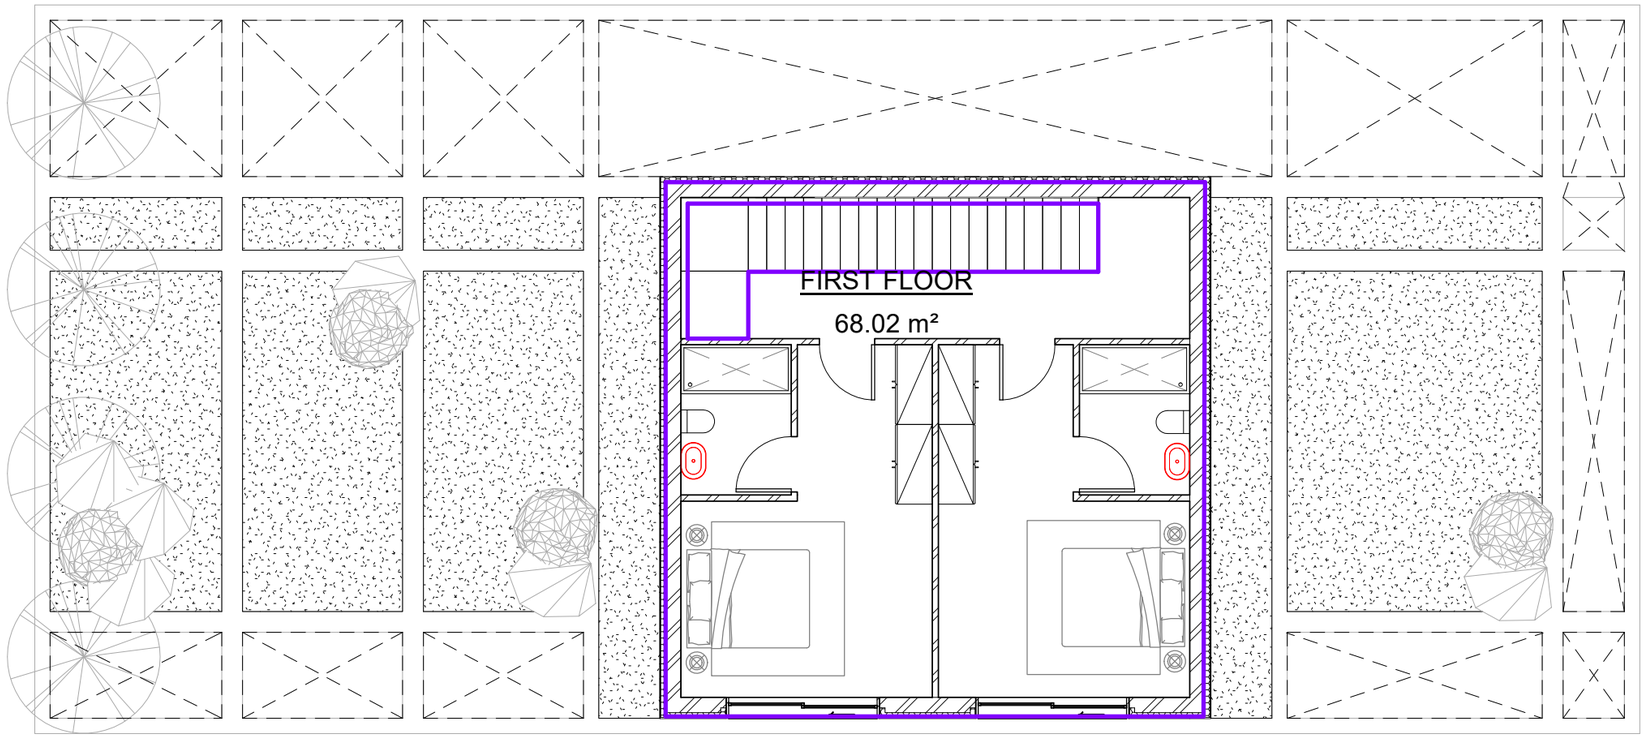

GENERAL NOTES

TOTAL BUILT AREA: 191.52sqm

REV.	MODIFICATIONS	DRW	CHK	DATE

DRAWN BY	CHECKED BY	APPROVED BY	DATE
Author	Checker	Approv	30.08.20

CLIENT
KUUTIO HOMES

PROJECT
THREE RESIDENCES IN PEYIA

DRAWING TITLE
AREAS GF & FF

DRAWING NUMBER	REV.
A2801	
FOLDER NUMBER	**SCALE (@A3)**
AXIA-020-2014	1 : 100

antreas ioannou architects

14a, 25th March str., 8047, Paphos
P.O. Box 60792, 8107, Paphos, Cyprus
tel.: 26 221972 fax: 26 221902
email: info@antreasioannouarchitects.com

STAMP

PURPOSE