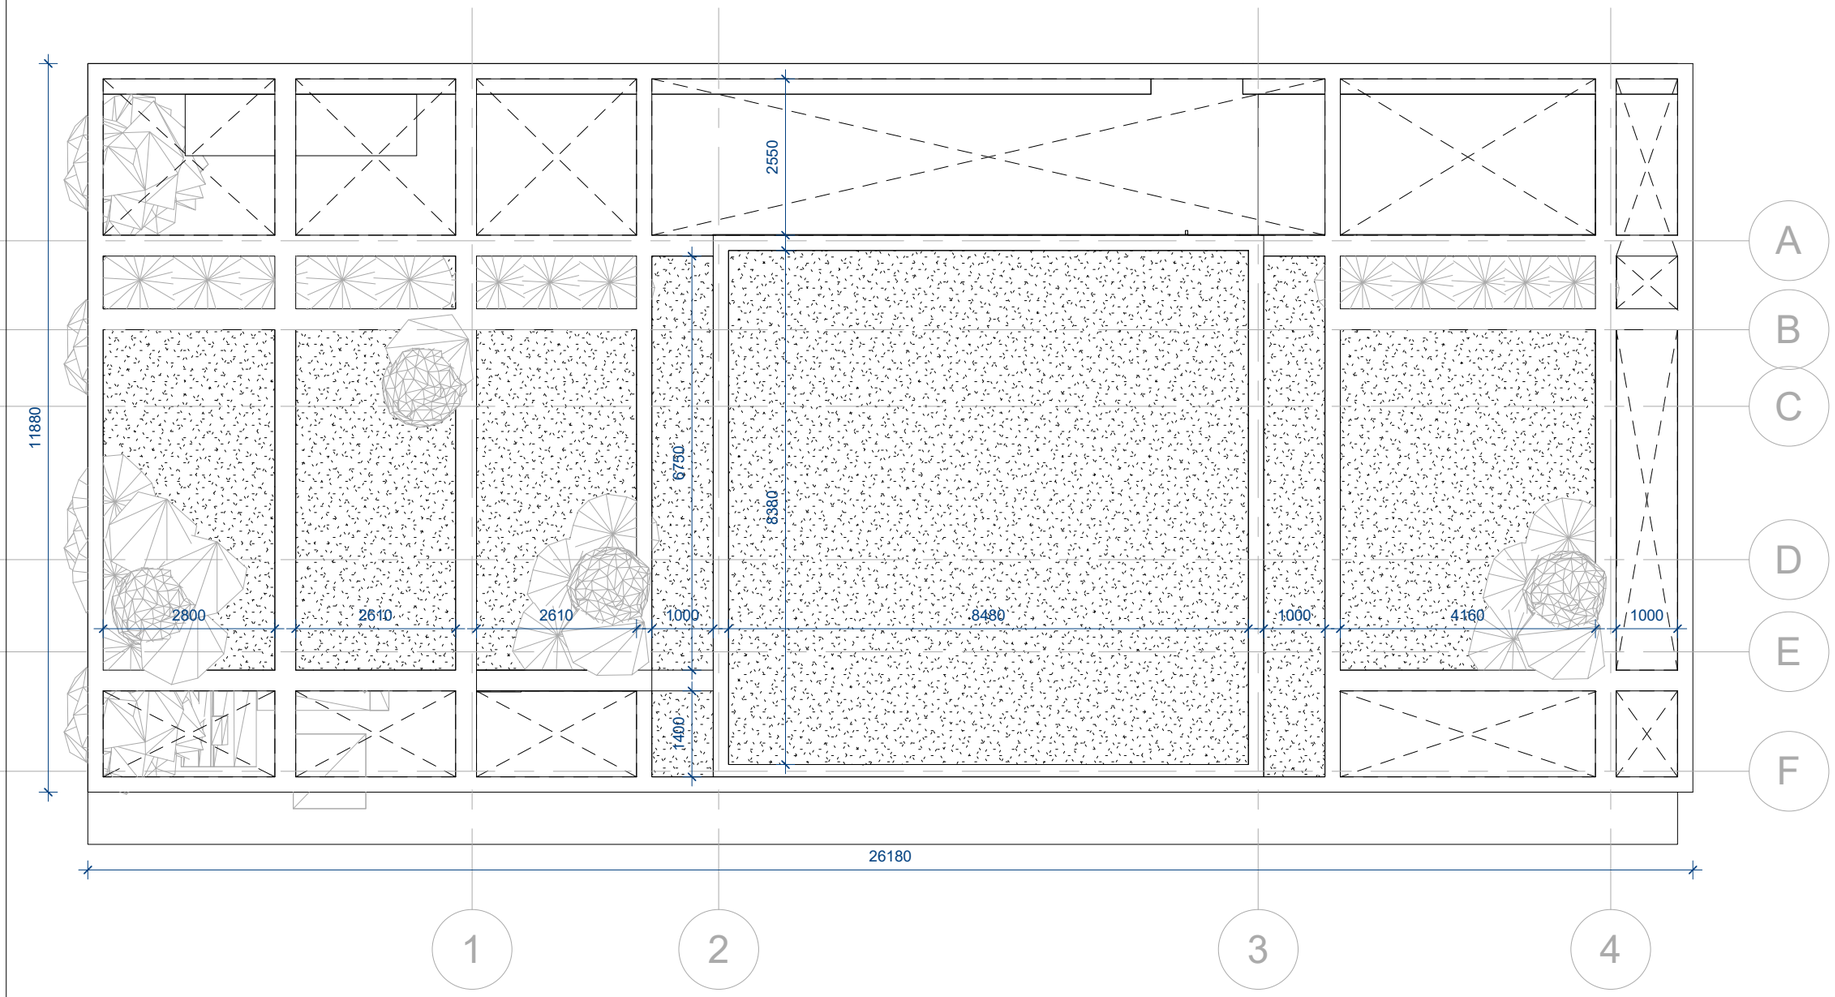


GENERAL NOTES

| REV. | MODIFICATIONS | DRW | CHK | DATE |
|---|---|---|---|---|

| DRAWN BY | CHECKED BY | APPROVED BY | DATE |
|---|---|---|---|
| Author | Checker | Approv | 30.08.20 |

CLIENT

KUUTIO HOMES

PROJECT

THREE RESIDENCES IN PEYIA

DRAWING TITLE

ROOF PLAN

DRAWING NUMBER

A2203

REV.

FOLDER NUMBER

AXIA-020-2014

SCALE ( @A3 )

1 : 100

antreas ioannou architects

14a, 25th March str., 8047, Paphos
P.O. Box 60792, 8107, Paphos, Cyprus
tel.: 26 221972 fax: 26 221902
email: info@antreasioannouarchitects.com

STAMP

PURPOSE